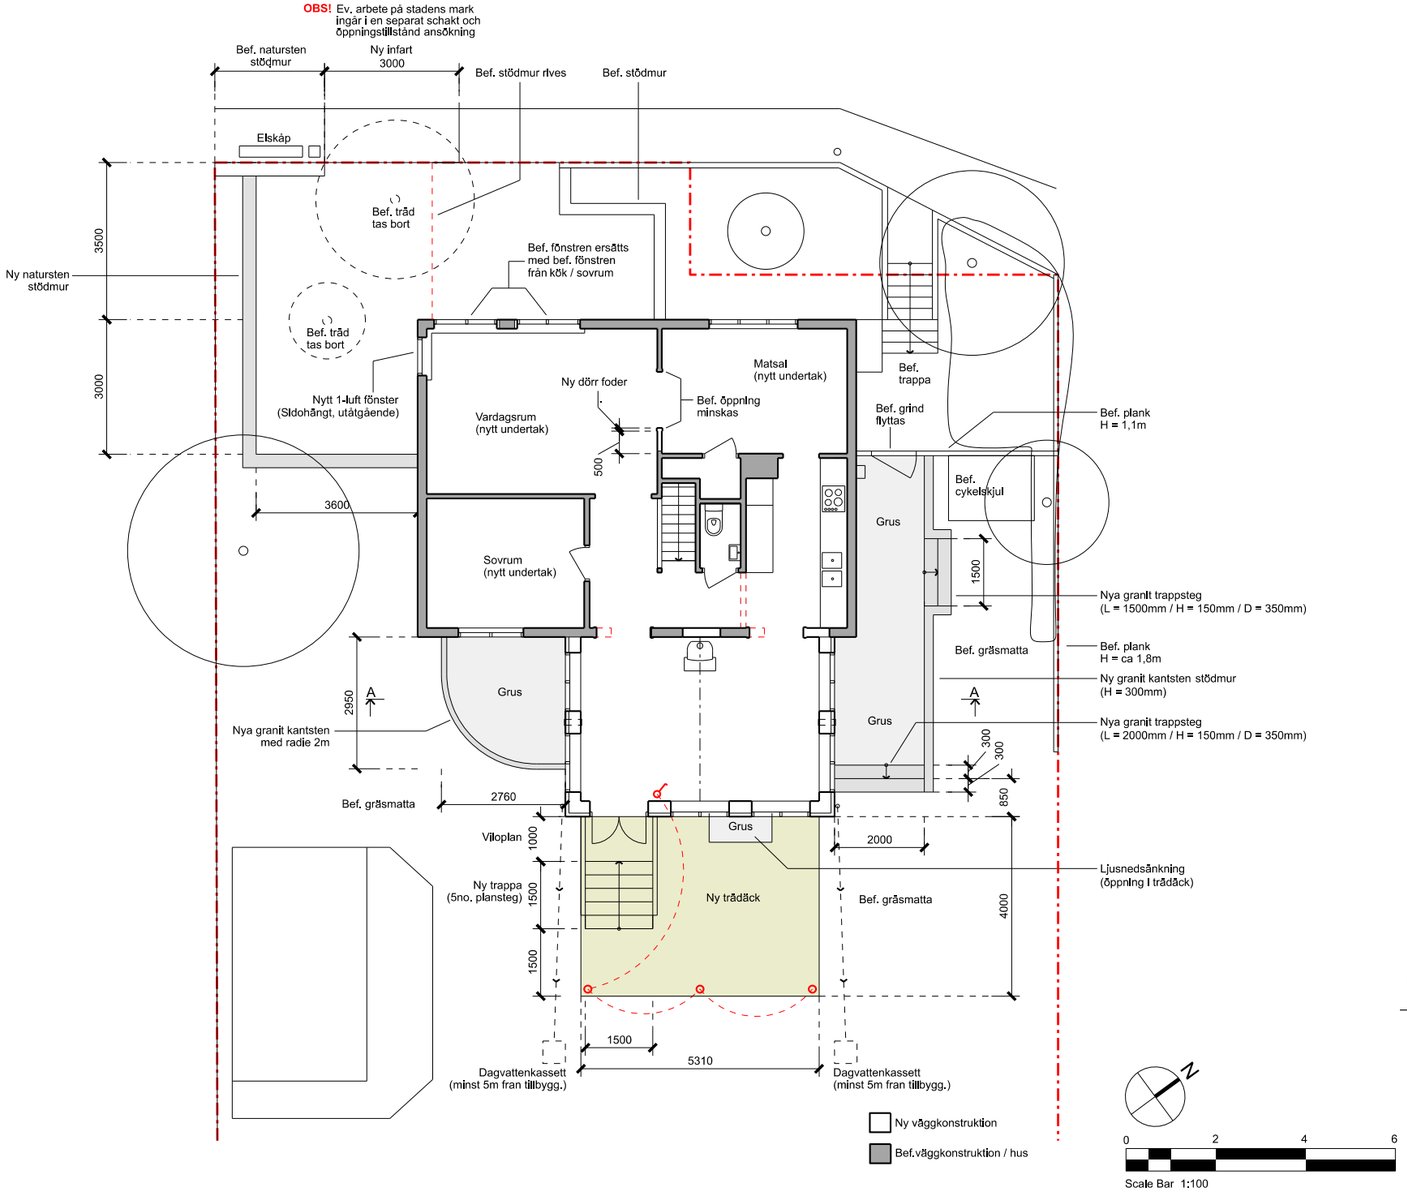

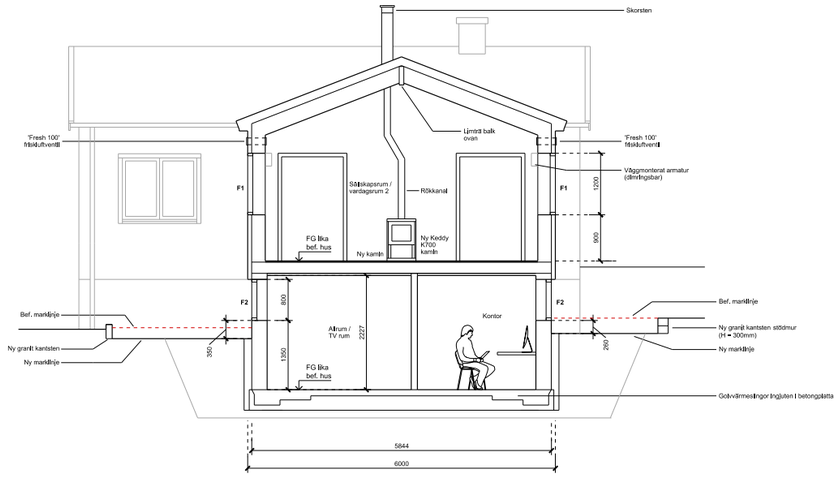

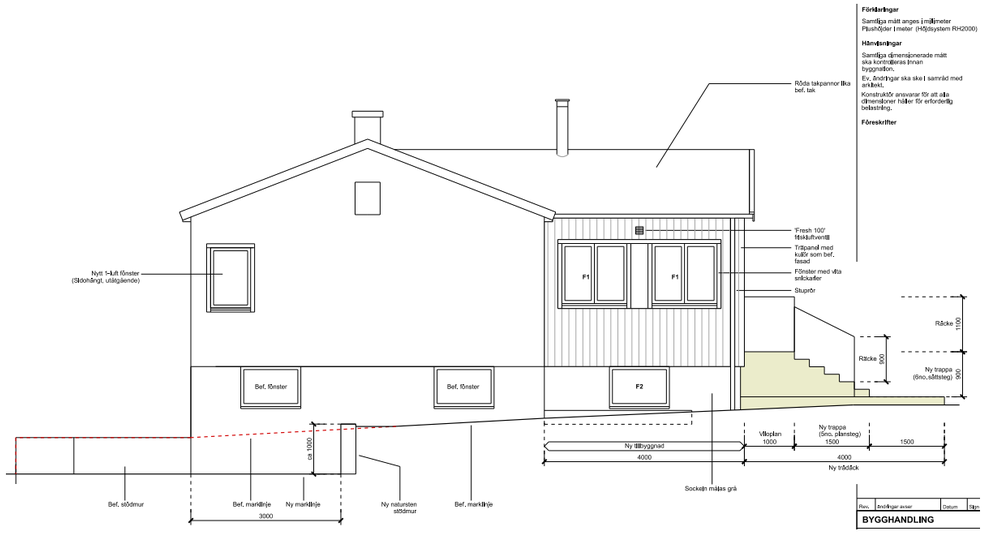

New extension
(under construction)

House renovation / extension Norra Ängby

Completed 2024 New photographs coming soon!

This project involved the construction of a new extension on two levels plus a selection of new landscaping elements. As with other LumArc projects, the house is located in an area of cultural and historic interest in Norra Ängby and as such careful consideration was given to building in accordance with the local 'detaljplan' and other relevant design guidance.

In order to retain the appearance of the original house as seen from the street, the new extension is located to the rear of the building. The airy extension, which is open up to the ridge internally, provides a new living space which can work as as a second living area or as a dining space. Windows on all three sides provide the daylit feel of a garden room whilst being carefully sized to retain a level of cosiness, complimented by a centrally placed wood burning stove. In terms of light and openness, the new space can be regarded as a transitional space, connecting the existing house to the garden.

LumArc architecture + design

Observera att ritningarna inte är skalenliga